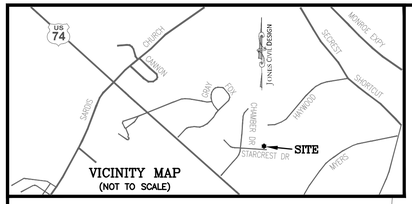

VICINITY MAP
(NOT TO SCALE)

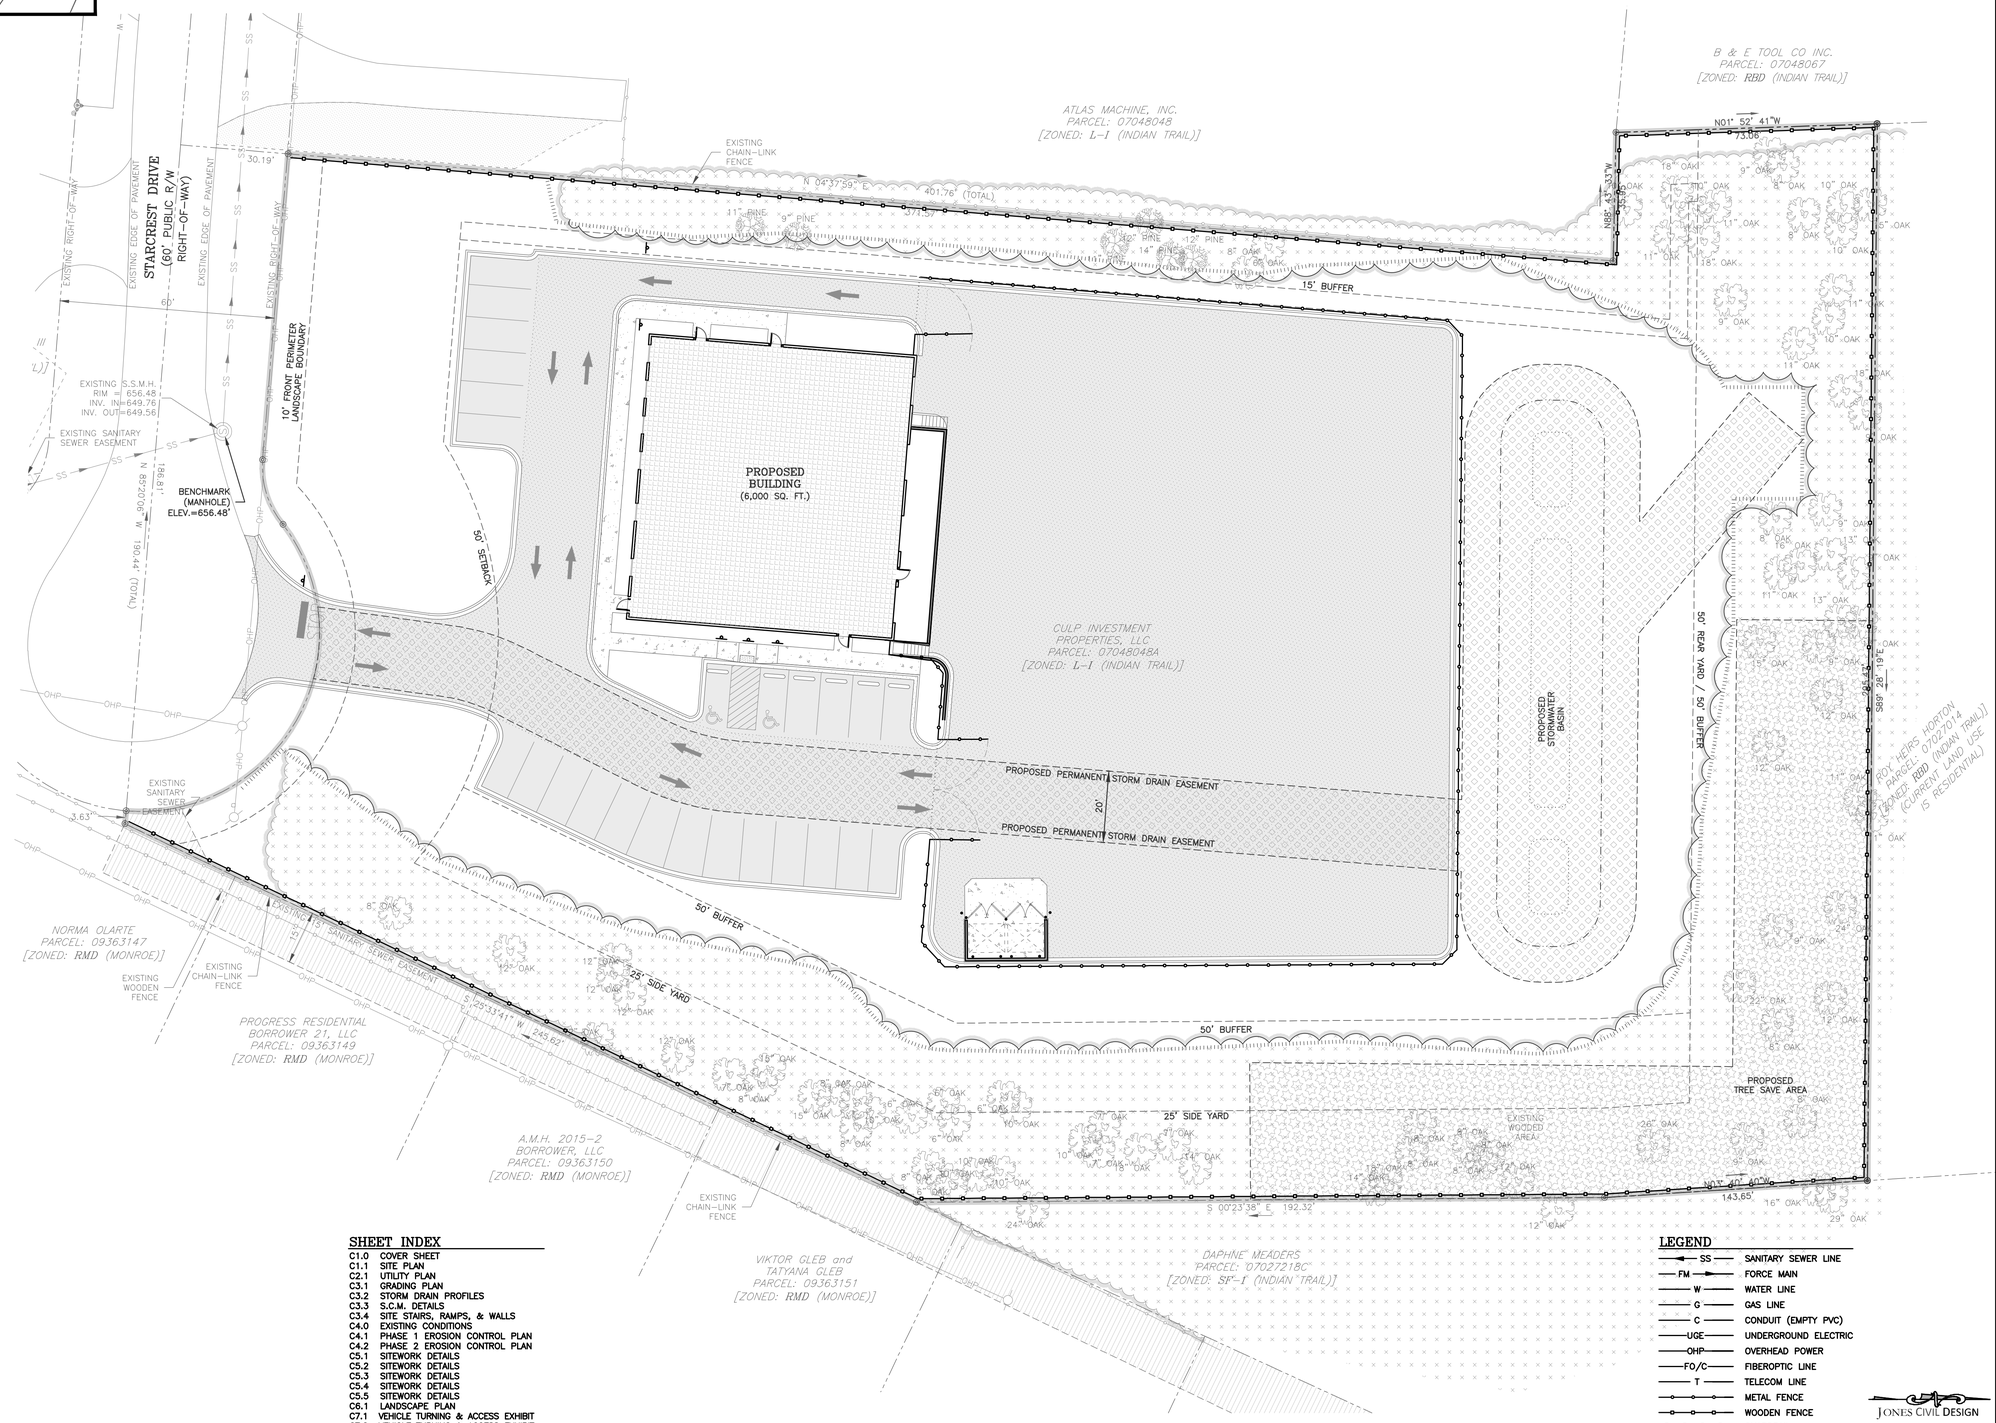

SHEET INDEX

C1.0 COVER SHEET
C1.1 SITE PLAN
C2.1 UTILITY PLAN
C3.1 GRADING PLAN
C3.2 STORM DRAIN PROFILES
C3.3 S.C.M. DETAILS
C3.4 SITE STAIRS, RAMPS, & WALLS
C4.0 EXISTING CONDITIONS
C4.1 PHASE 1 EROSION CONTROL PLAN
C4.2 PHASE 2 EROSION CONTROL PLAN
C5.1 SITEWORK DETAILS
C5.2 SITEWORK DETAILS
C5.3 SITEWORK DETAILS
C5.4 SITEWORK DETAILS
C5.5 SITEWORK DETAILS
C6.1 LANDSCAPE PLAN
C7.1 VEHICLE TURNING & ACCESS EXHIBIT
C7.2 VEHICLE TURNING & ACCESS EXHIBIT
C8.1 HYDROLOGIC DRAINAGE AREAS
C8.2 EROSION CONTROL DRAINAGE AREAS

LEGEND

SS	SANITARY SEWER LINE
FM	FORCE MAIN
W	WATER LINE
G	GAS LINE
C	CONDUIT (EMPTY PVC)
UGE	UNDERGROUND ELECTRIC
OHP	OVERHEAD POWER
FO/C	FIBEROPTIC LINE
T	TELECOM LINE
	METAL FENCE
	WOODEN FENCE
	GUARDRAIL
	SWALE / DITCH
	STORM DRAIN PIPE

JONES CIVIL DESIGN

0 20'
SCALE: 1" = 20'

CIVIL ENGINEERING | LAND SOLUTIONS
"FROM CONCEPTION TO COMPLETION"
JONES CIVIL DESIGN
1019 THORNSBY LANE, MATTHEWS, NC 28105
www.JonesCivilDesign.com
(704) 412-8523
SERVICE-DISABLED
VETERAN - OWNED
SMALL BUSINESS
Engineer@JonesCivilDesign.com

FINAL DESIGN

NORTH CAROLINA PROFESSIONAL SEAL 34936 ENGINEER CURTIS MATTHEW JONES

FOR CONSTRUCTION

NORTH CAROLINA JONES CIVIL DESIGN, P.C. C-3859 CERTIFICATE OF AUTHORIZATION

REV.	DATE	BY	DESCRIPTION
1	9/4/25	CMJ	REVISED PER TOWN COMMENTS
2	10/6/25	CMJ	REVISED PER TOWN COMMENTS

CULP PLUMBING (OFFICE) SITE DEVELOPMENT

COVER SHEET

STARCREST DRIVE
INDIAN TRAIL, NC

FILE NAME: BASE-23028.dwg | JOB NUMBER: 23028
ORIGINAL DATE: 7/17/2025 | DRAWN BY: ECP

SHEET
C1.0